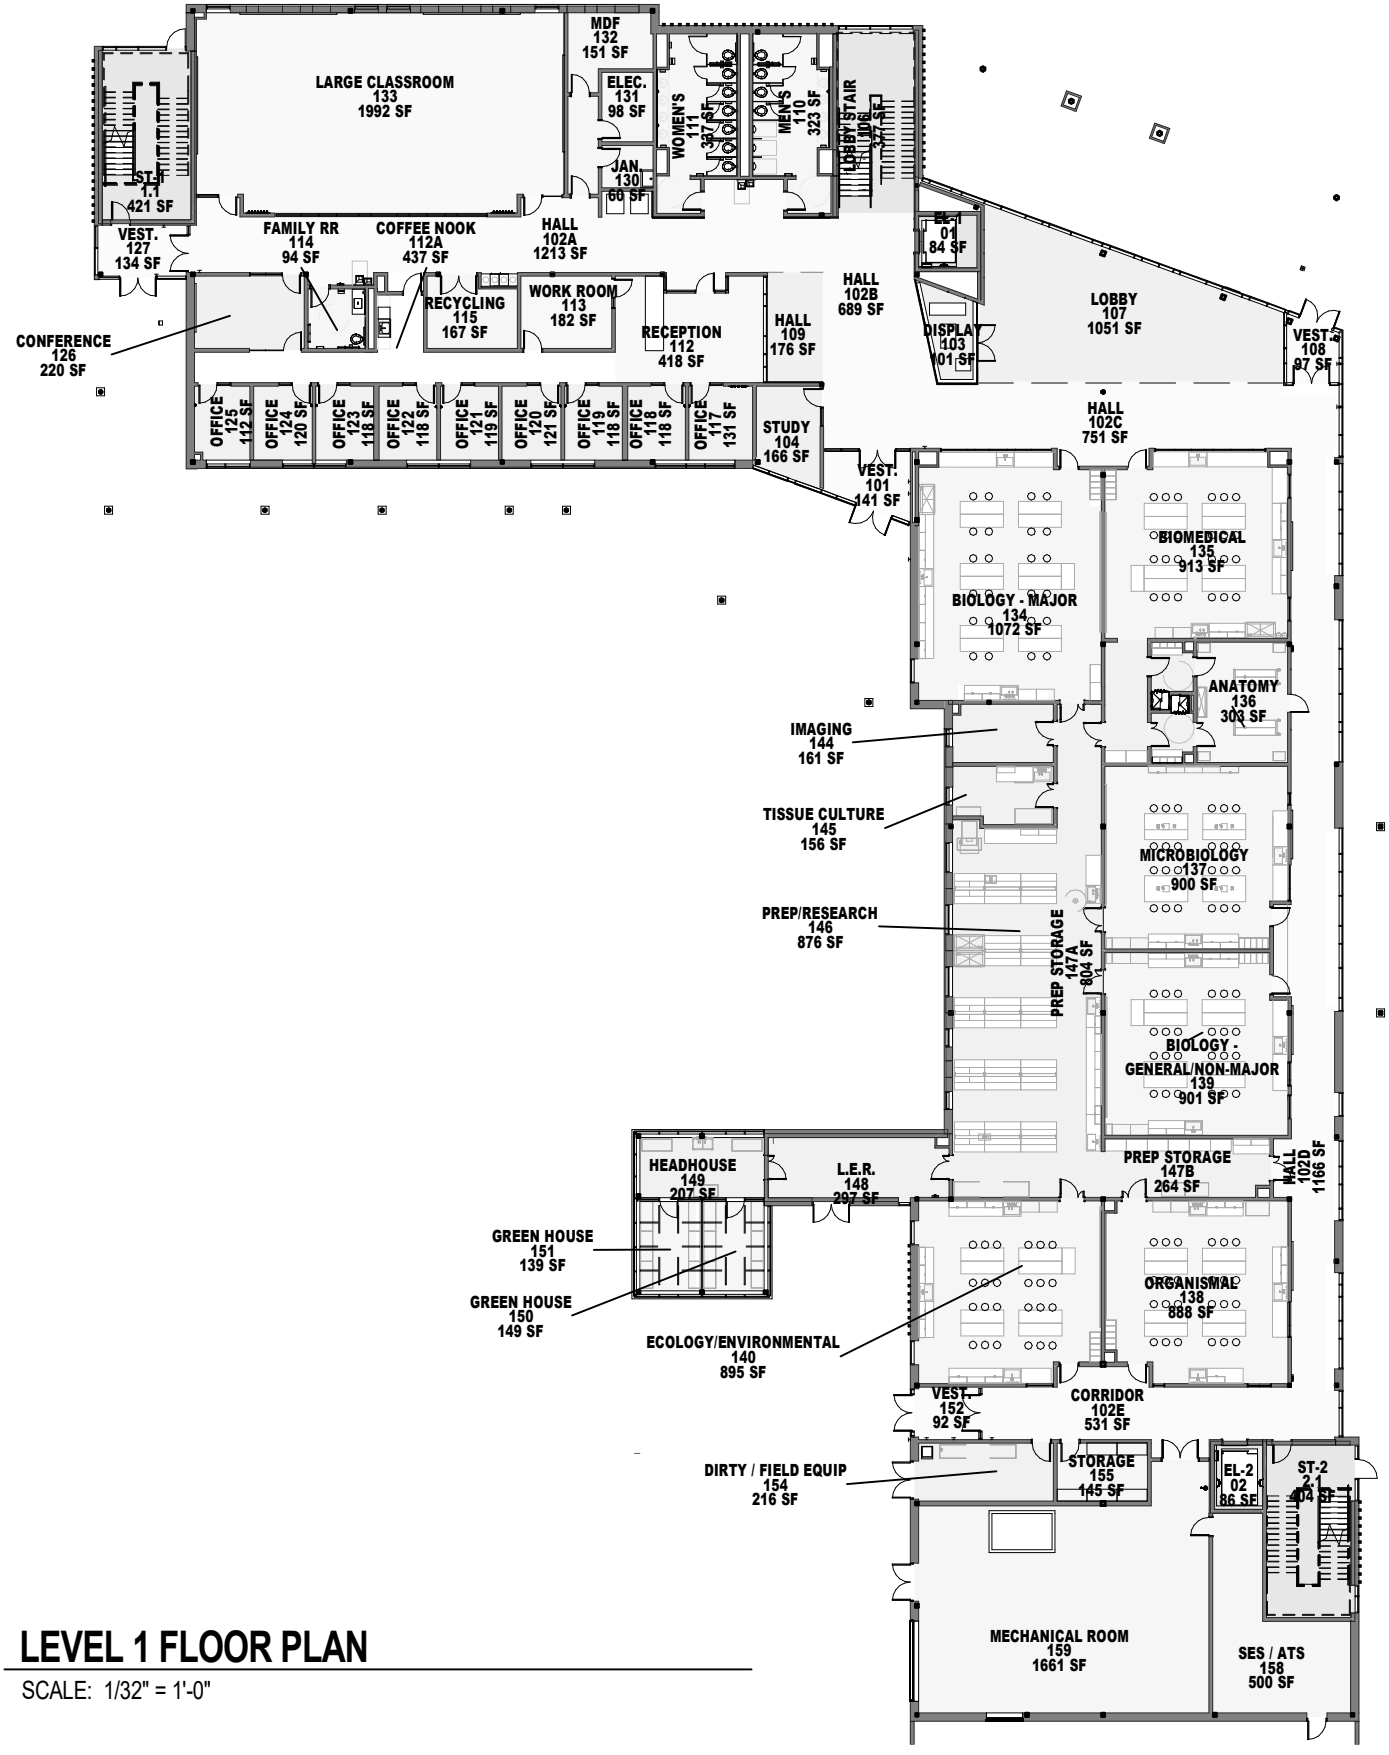

LEVEL 1 FLOOR PLAN

SCALE: 1/32" = 1'-0"

TSP Architecture Engineering Planning

SMITHGROUP

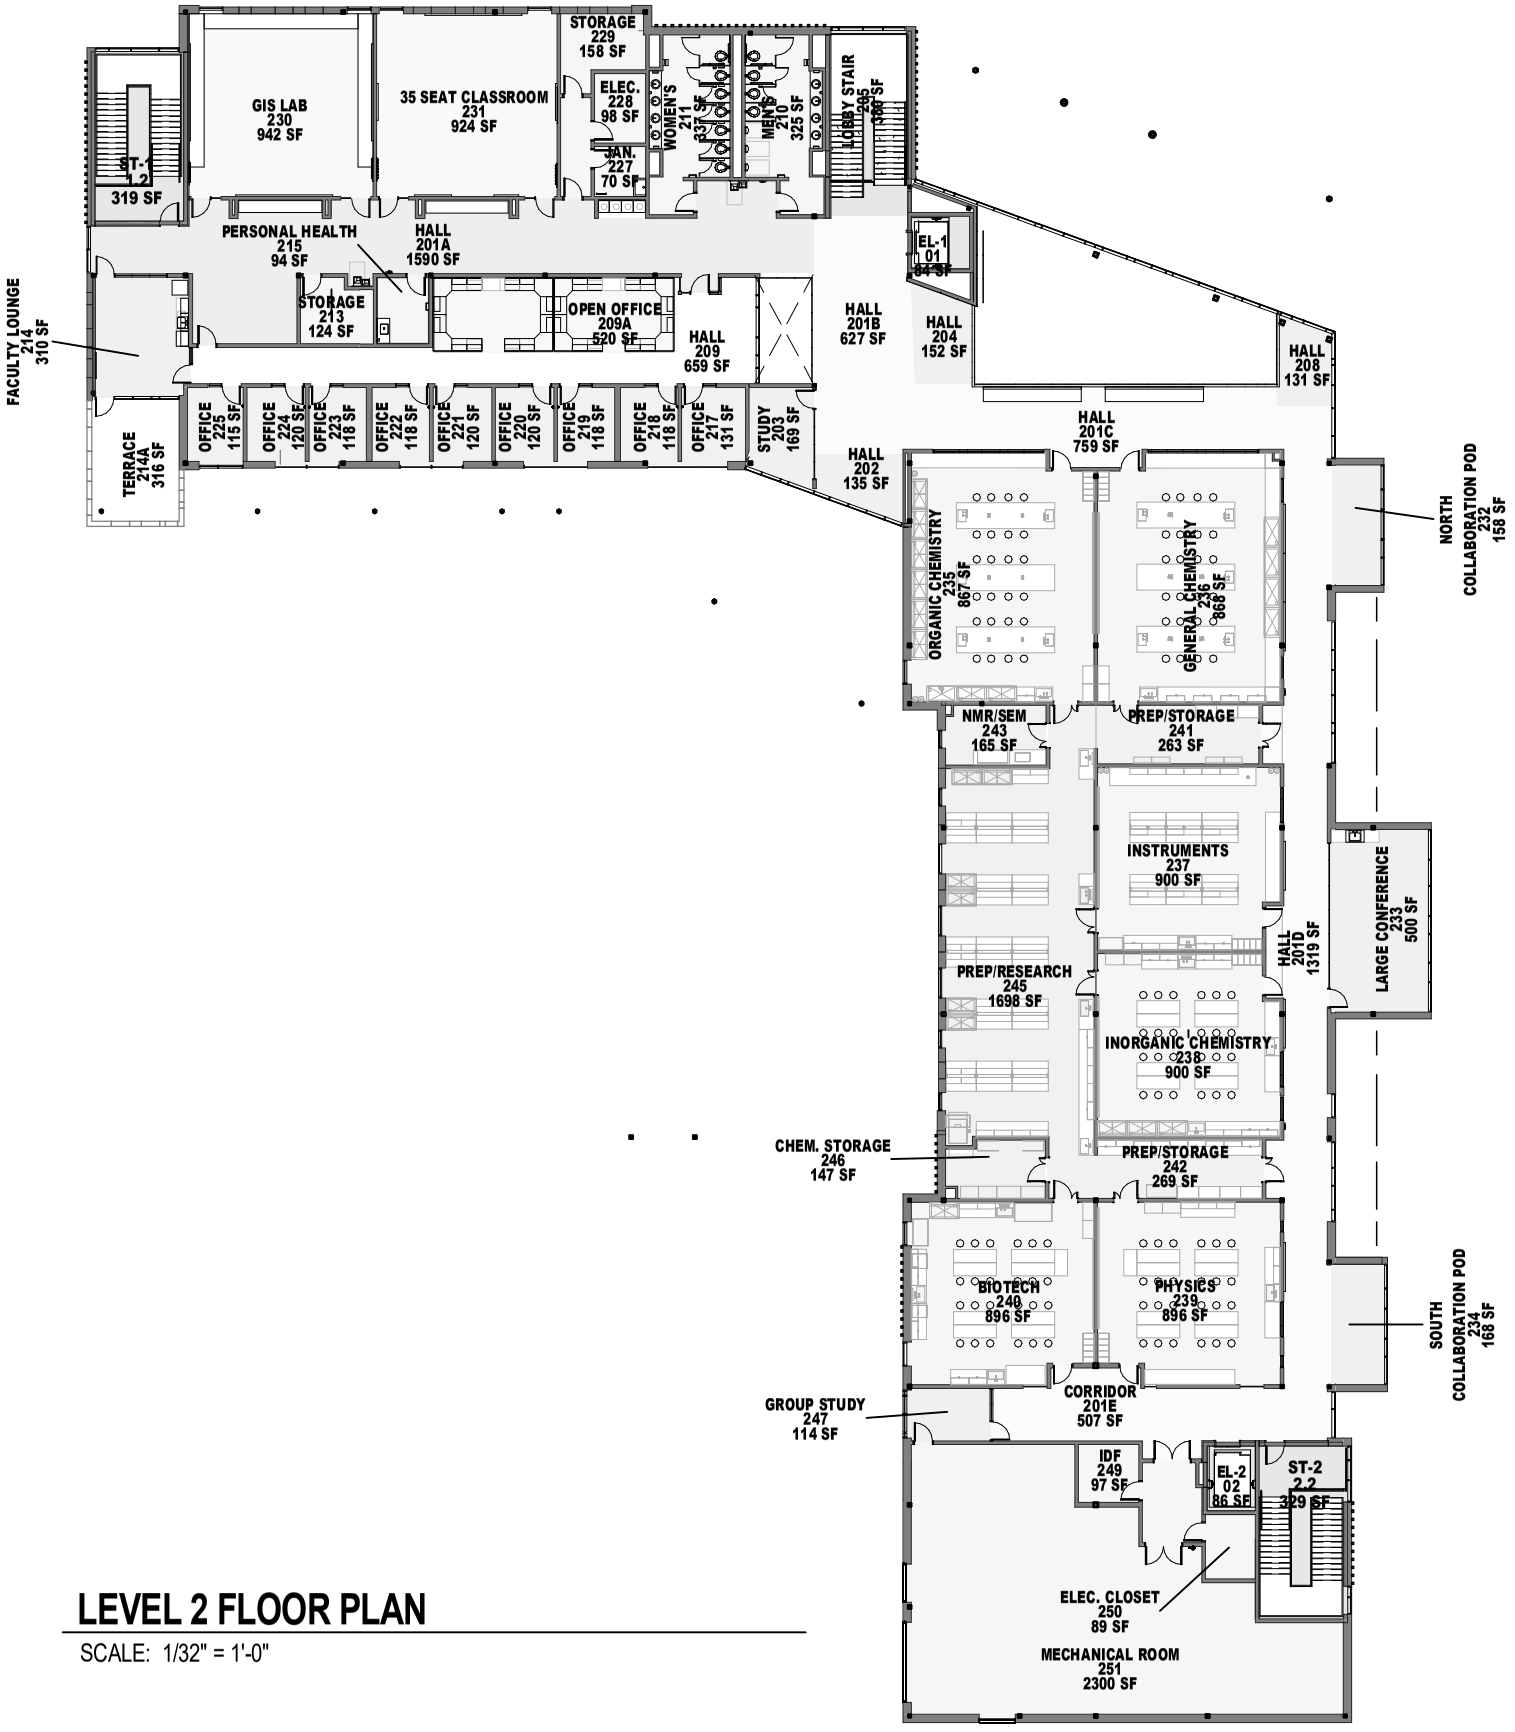

LEVEL 2 FLOOR PLAN

SCALE: 1/32" = 1'-0"

TSP Architecture Engineering Planning

SMITHGROUP